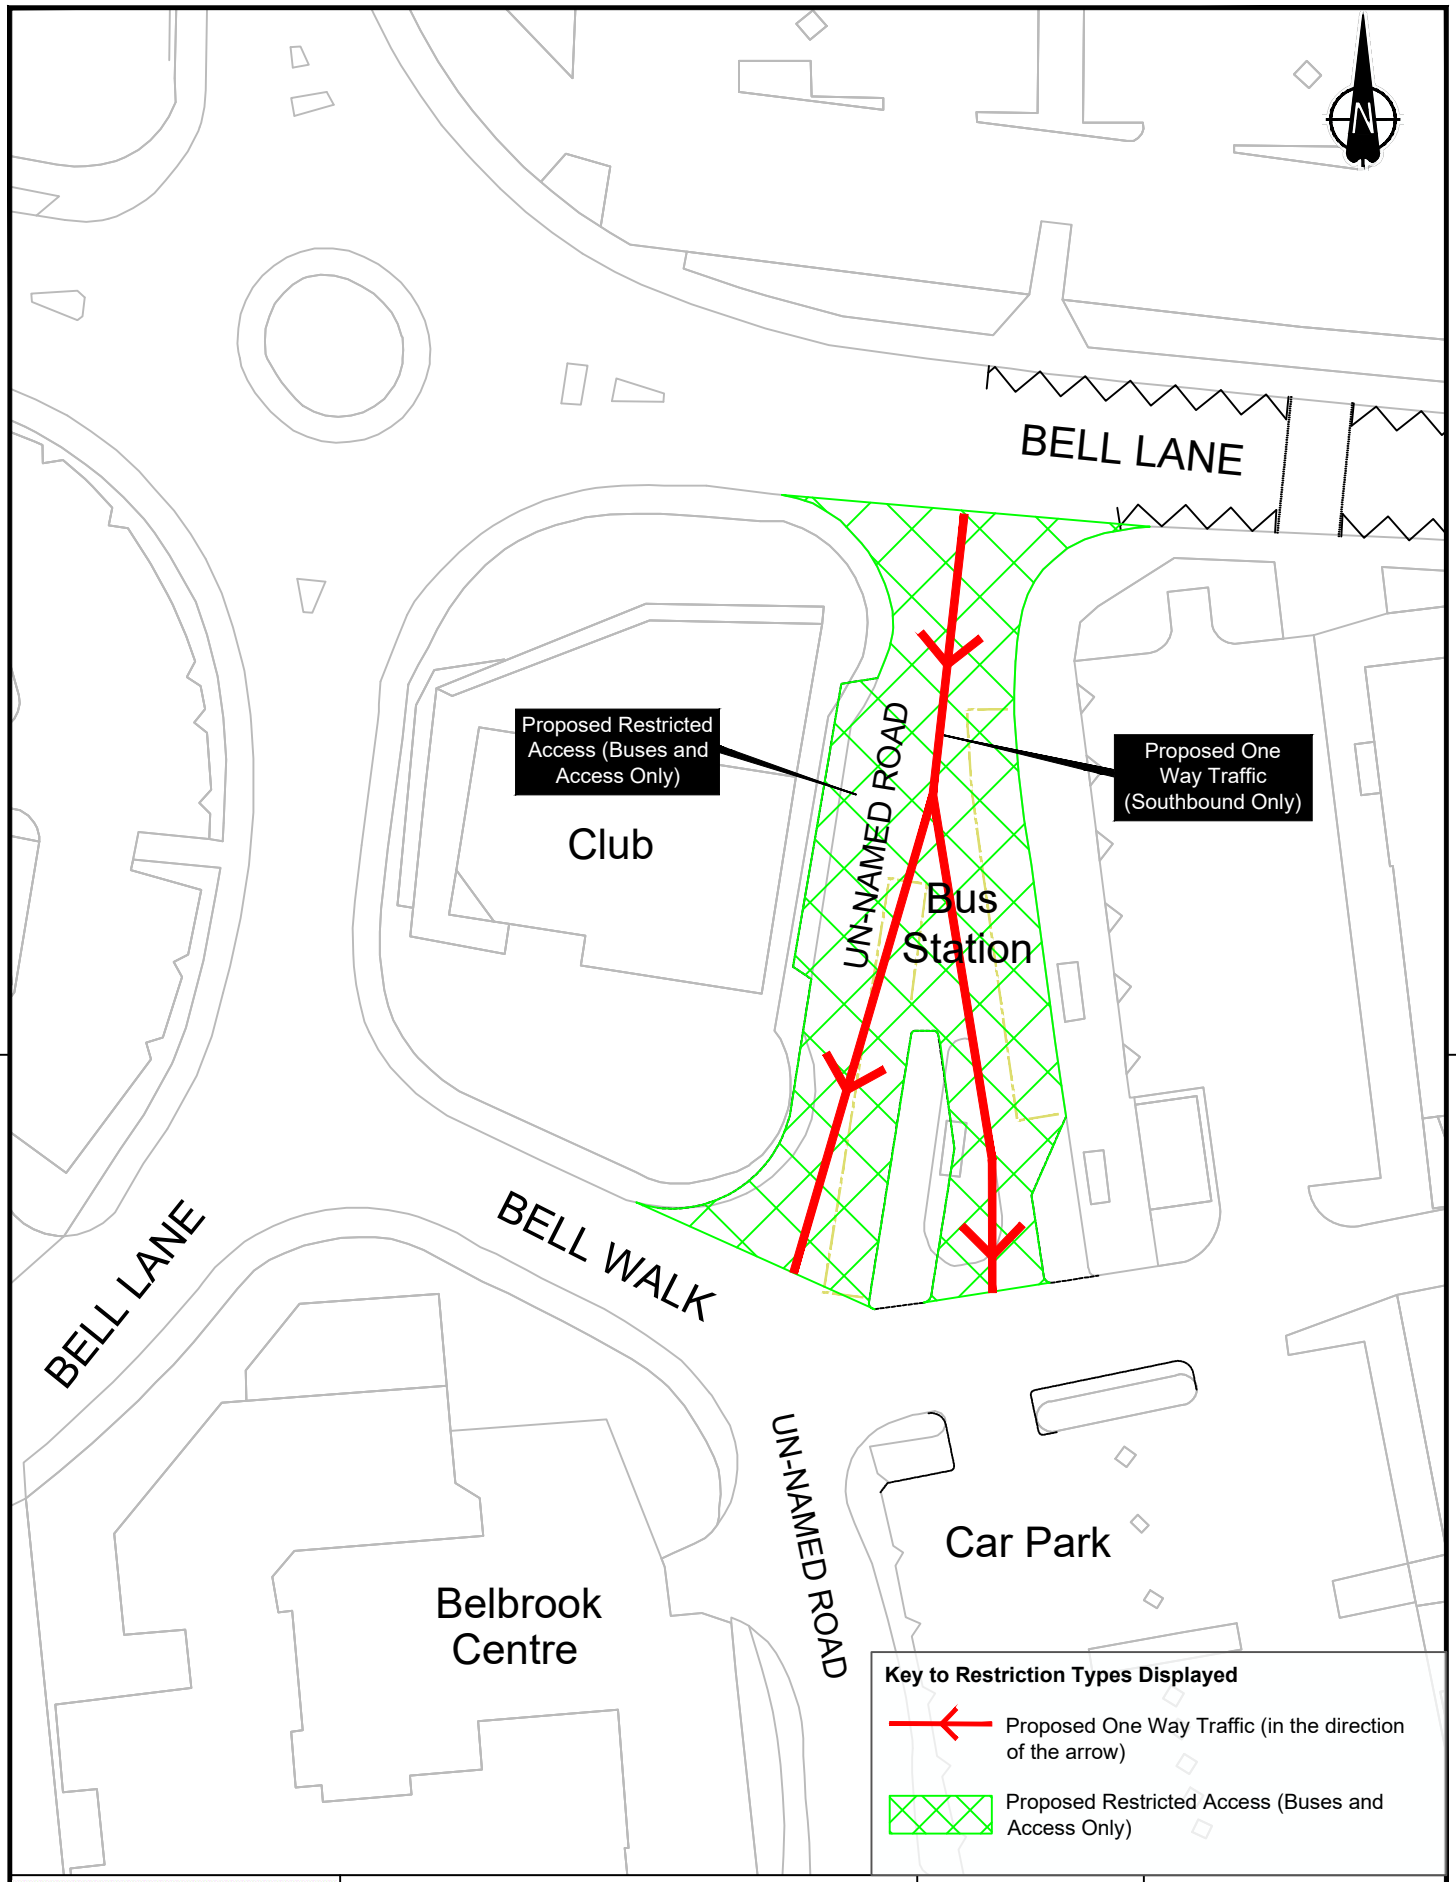

East Sussex Highways

Balfour Beatty

East Sussex County Council

IM-0036

Uckfield Bus Station Improvements
One Way and Restricted Access
TRO Plan

SCALE	1 : 500
DATE	12/02/2024
DRAWING No.	LSI-IM-0036-DR-CH-0004
DRAWN BY	S Beale
SHEET 1 of 1	

File Name 70112005-WSP-LSI-IM-0036-DR-CH-0004.dwg

A4